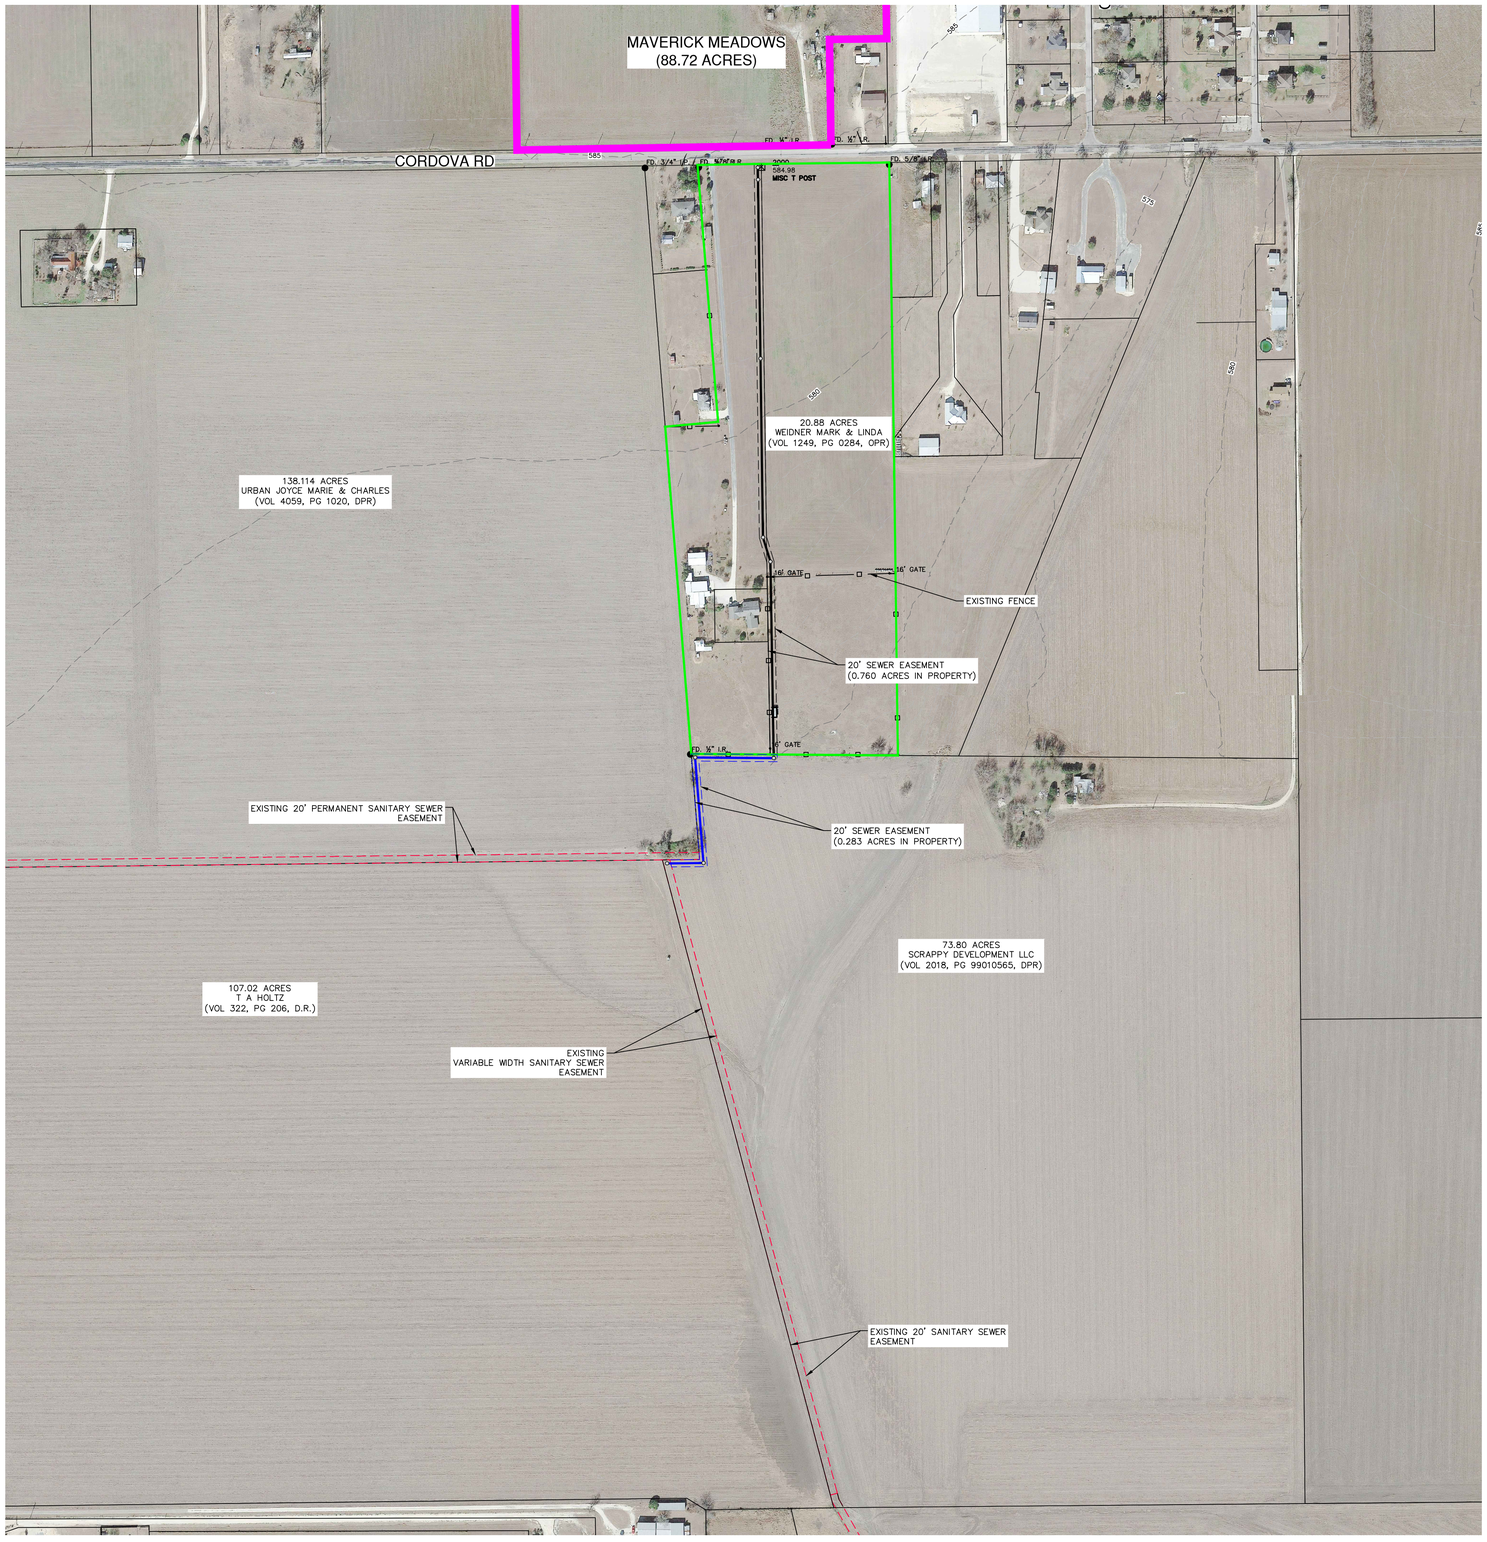

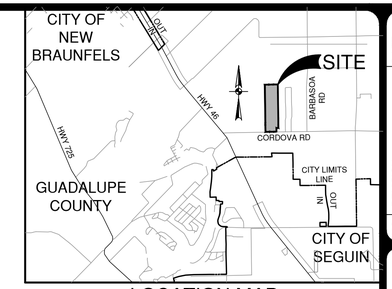

LOCATION MAP

NOT-TO-SCALE

SCALE: 1"= 200'

0' 200' 400' 600'

LEGEND

- PROJECT BOUNDARY
- WEIDNER PROPERTY BOUNDARY
- PROPOSED SEWER (WEIDNER PROPERTY)
- PROPOSED SEWER OFFSITE (SCRAPPY DEVELOPMENT PROPERTY)
- PROPOSED SEWER EASEMENT (WEIDNER PROPERTY)
- PROPOSED SEWER EASEMENT (SCRAPPY DEVELOPMENT PROPERTY)
- EXISTING SEWER LINE
- EXISTING CONTOUR — 976 —

NO.	REVISION	DATE

PAPE-DAWSON ENGINEERS
SAN ANTONIO I AUSTIN I HOUSTON I FORT WORTH I DALLAS
2000 NW LOOP 410 I SAN ANTONIO, TX 78213 I 210.375.9000
TBPE FIRM REGISTRATION #470 I TBPLS FIRM REGISTRATION #10028800

MAVERICK MEADOWS

SEGUIN, TEXAS

SEWER SITE EXHIBIT

PLAT NO. -
JOB NO. 12029-00
DATE OCTOBER 2020
DESIGNER RD
CHECKED BL DRAWN RD
SHEET 1 OF 1

Date: Oct 20, 2020, 4:50pm User ID: rdelgado
File: P:\120\28\00\Design\Exhibits\201013 - Cordova Sewer.dwg

THIS DOCUMENT HAS BEEN PRODUCED FROM MATERIAL THAT WAS STORED AND/OR TRANSMITTED ELECTRONICALLY AND MAY HAVE BEEN INADVERTENTLY ALTERED. RELY ONLY ON FINAL HARDCOPY MATERIALS BEARING THE CONSULTANT'S ORIGINAL SIGNATURE AND SEAL. AERIAL IMAGERY PROVIDED BY GOOGLE© UNLESS OTHERWISE NOTED. Imagery © 2016,CAPCOG,Digital Globe,Texas Orthoimagery Program, USDA Farm Service Agency.