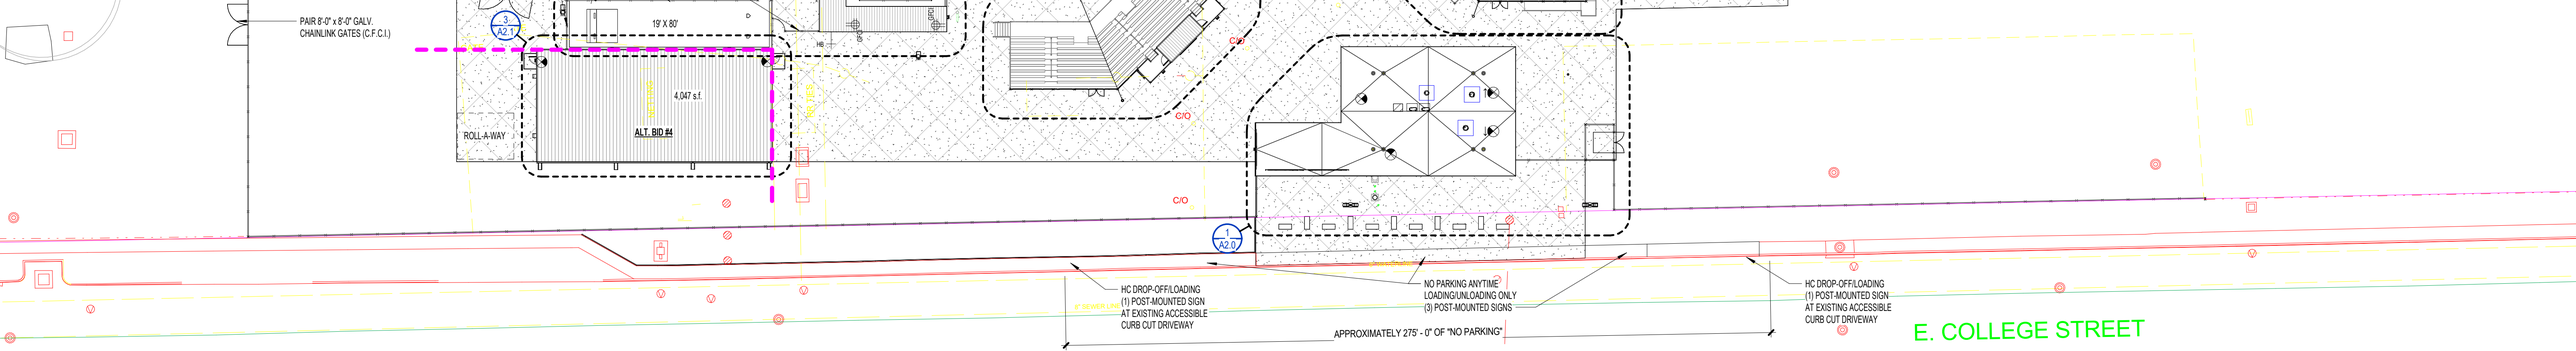
PAIR 8'-0" x 8'-0" GALV.
CHAINLINK GATES (C.F.C.I.)
3
A2.1
19' X 80'
4,047 s.f.
ALT. BID #4
ROLL-A-WAY
C/O
C/O
C/O
1
A2.0
HC DROP-OFF/LOADING
(1) POST-MOUNTED SIGN
AT EXISTING ACCESSIBLE
CURB CUT DRIVEWAY
NO PARKING ANYTIME
LOADING/UNLOADING ONLY
(3) POST-MOUNTED SIGNS
HC DROP-OFF/LOADING
(1) POST-MOUNTED SIGN
AT EXISTING ACCESSIBLE
CURB CUT DRIVEWAY
APPROXIMATELY 275' - 0" OF "NO PARKING"
E. COLLEGE STREET