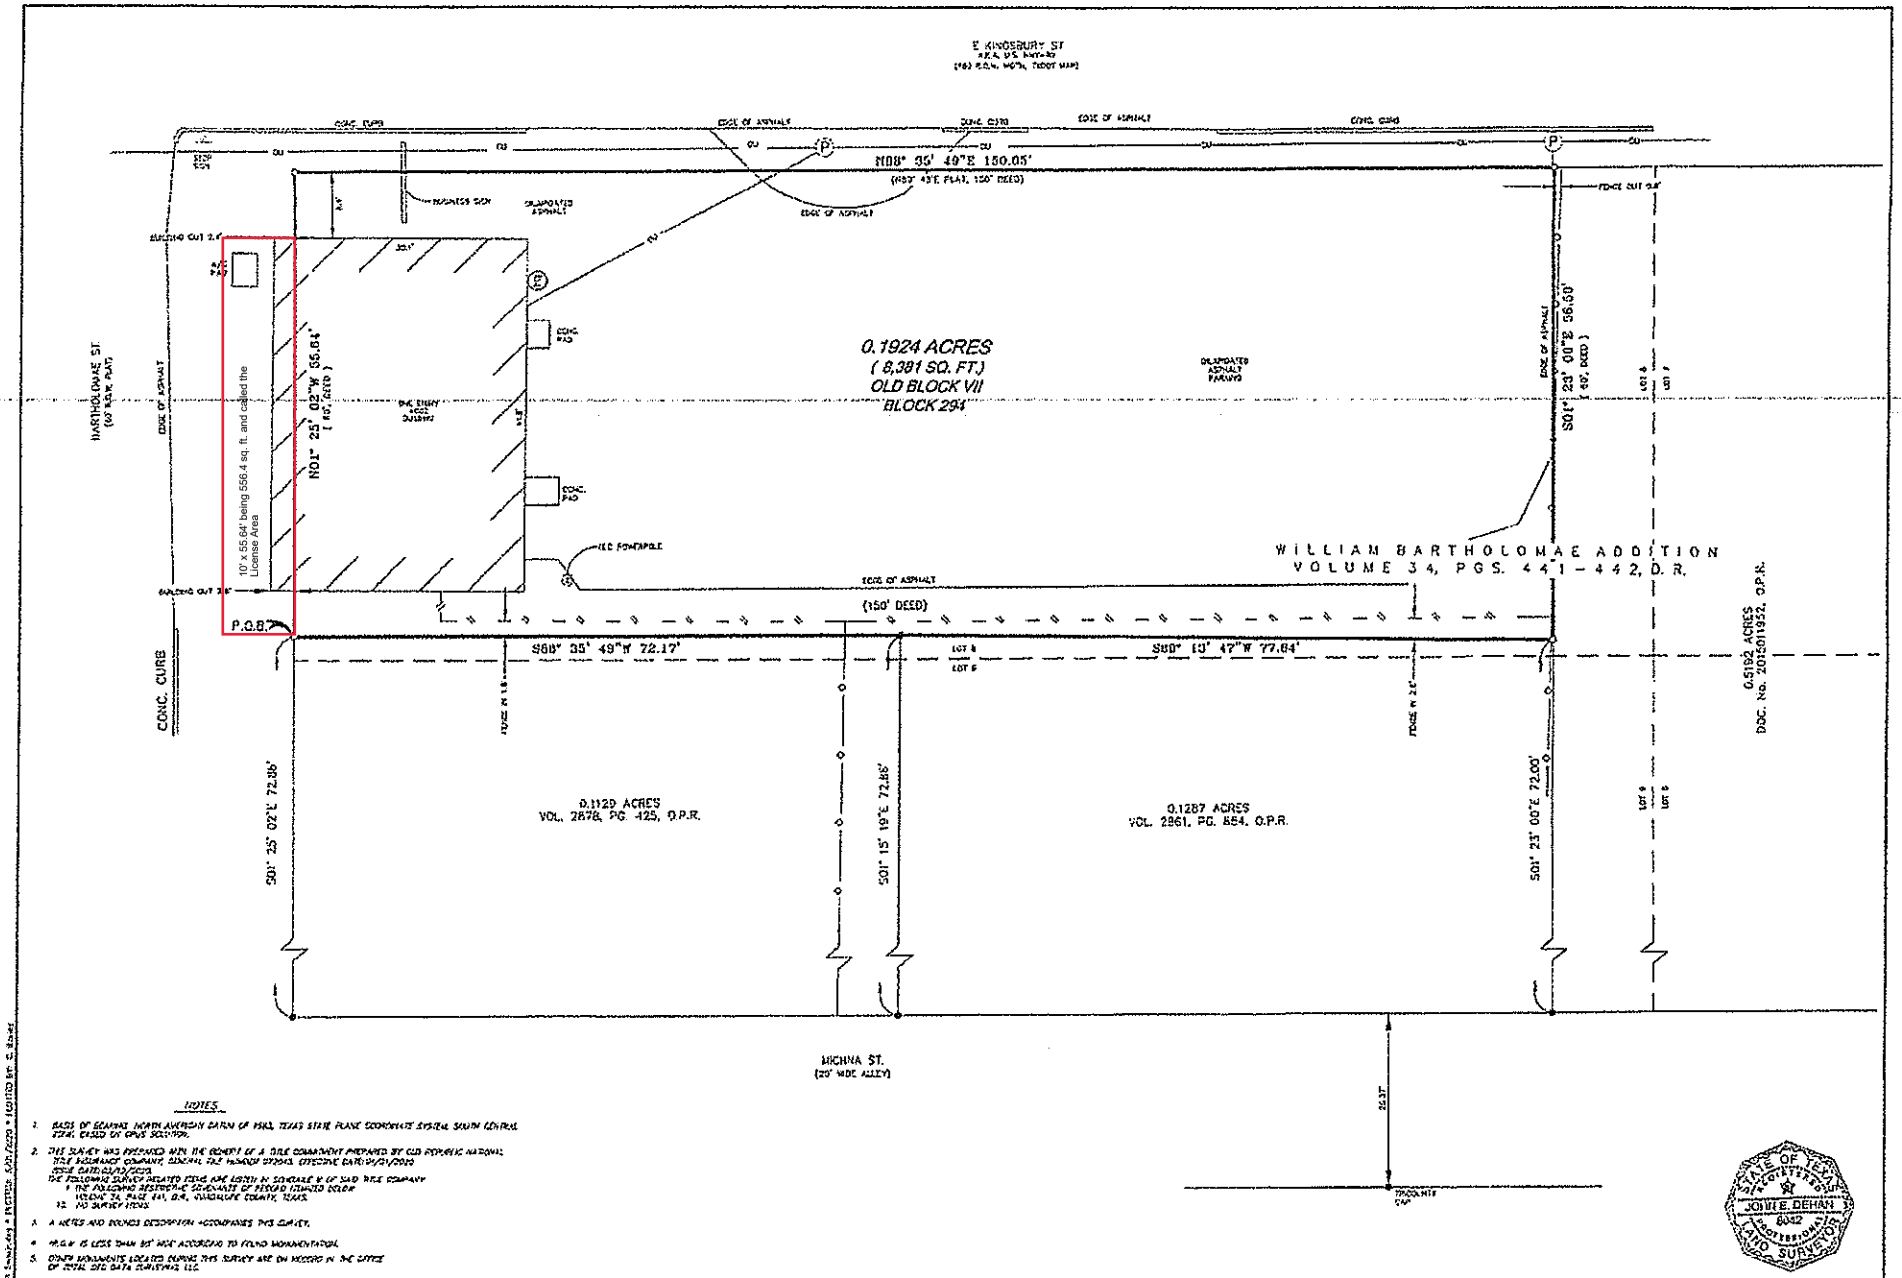

NOTES

1. BASIS OF BEARING: NORTH AMERICAN DATUM OF 1983, TEXAS STATE PLANE COORDINATE SYSTEM, SOUTH CENTRAL ZONE, BASED ON GPS SOLUTION.
2. THIS SURVEY WAS PREPARED WITH THE BENEFIT OF A TITLE COMMITMENT PREPARED BY OLD REPUBLIC NATIONAL TITLE INSURANCE COMPANY, GENERAL TAX CERTIFICATE GF 20043, EFFECTIVE DATE: 01/21/2020 ISSUE DATE: 01/30/2020.
THE FOLLOWING SURVEY RELATED ITEMS ARE LISTED IN SCHEDULE B OF SAID TITLE COMMITMENT:
9. THE FOLLOWING RESTRICTIVE COVENANTS OF RECORD ITEMIZED BELOW
VOLUME 34, PAGE 441, D.R., GUADALUPE COUNTY, TEXAS.
10. NO SURVEY ITEMS.
3. A METES AND BOUNDS DESCRIPTION ACCOMPANIES THIS SURVEY.
4. M.O.M. IS LESS THAN 90° MOT ACCORDING TO FOUND MONUMENTATION.
5. OTHER MONUMENTS LOCATED DURING THIS SURVEY ARE ON RECORD IN THE OFFICE OF TOTAL GEO DATA SURVEYING, LLC.

DATE: 1/31/2020
SCALE: 1" = 16'
COUNTY: GUADALUPE COUNTY
STATE: TEXAS
JOB NO.: 2020-015
SURVEY FOR: J AND B COMMERCIAL PROPERTIES, LLC
SHEET 1 OF 1

TOTAL GEO DATA SURVEYING, LLC
FIRM # 10193904
10338 FM 2252 #1002
GARDEN RIDGE, TX. 78266
(512) 256-0727 MICHAEL@TOTALGEODATA.COM

DESCRIPTION OF PROPERTY

0.1924 ACRES (8,381 SQ. FT.) BEING PART OF LOT 8, OLD BLOCK VII, BLOCK 294, WILLIAM BARTHOLOMAE ADDITION, SEGUIN, TEXAS, AS RECORDED IN VOLUME 34, PAGES 441-442, D.R., SAID SALE PROPERTY CONVEYED TO DONNA BRANNER AND SANDRA BRANNER MASTERS BY SPECIAL WARRANTY DEED RECORDED BY DOCUMENT No. 20170004120, O.P.R. OF GUADALUPE COUNTY, TEXAS.

LEGEND

D.R. = DEED RECORD	-/-/- = WOOD FENCE
O.P.R. = OFFICIAL PUBLIC RECORD	-o-o- = CHAINLINK FENCE
P.O.B. = POINT OF BEGINNING	= SIGN
● = FOUND 1/2" REBAR UNLESS OTHERWISE NOTED	= POWER POLE
○ = SET 1/2" REBAR W/ CAP STAMPED "TOTAL GEO DATA 6042" UNLESS OTHERWISE NOTED	= OVERHEAD UTILITY
( ) = RECORD CALLS	= ELECTRIC METER

I HEREBY CERTIFY THAT THIS SURVEY WAS PERFORMED ON THE GROUND BY ME OR WORKING UNDER MY SUPERVISION.
FIELD WORK COMPLETED: 1/31/2020
JOHN E. DEHAN
REGISTERED PROFESSIONAL LAND SURVEYOR
TEXAS REGISTRATION NO. 6042

STATE OF TEXAS
REGISTERED
JOHN E. DEHAN
6042
PROFESSIONAL
LAND SURVEYOR

Exhibit A to License Agreement